DATE$$$ TIME$$$
$USER$

$PRFB$
$$PENTABLE$$

DGN

P. I. No.

OPTION A_WEST SIDE

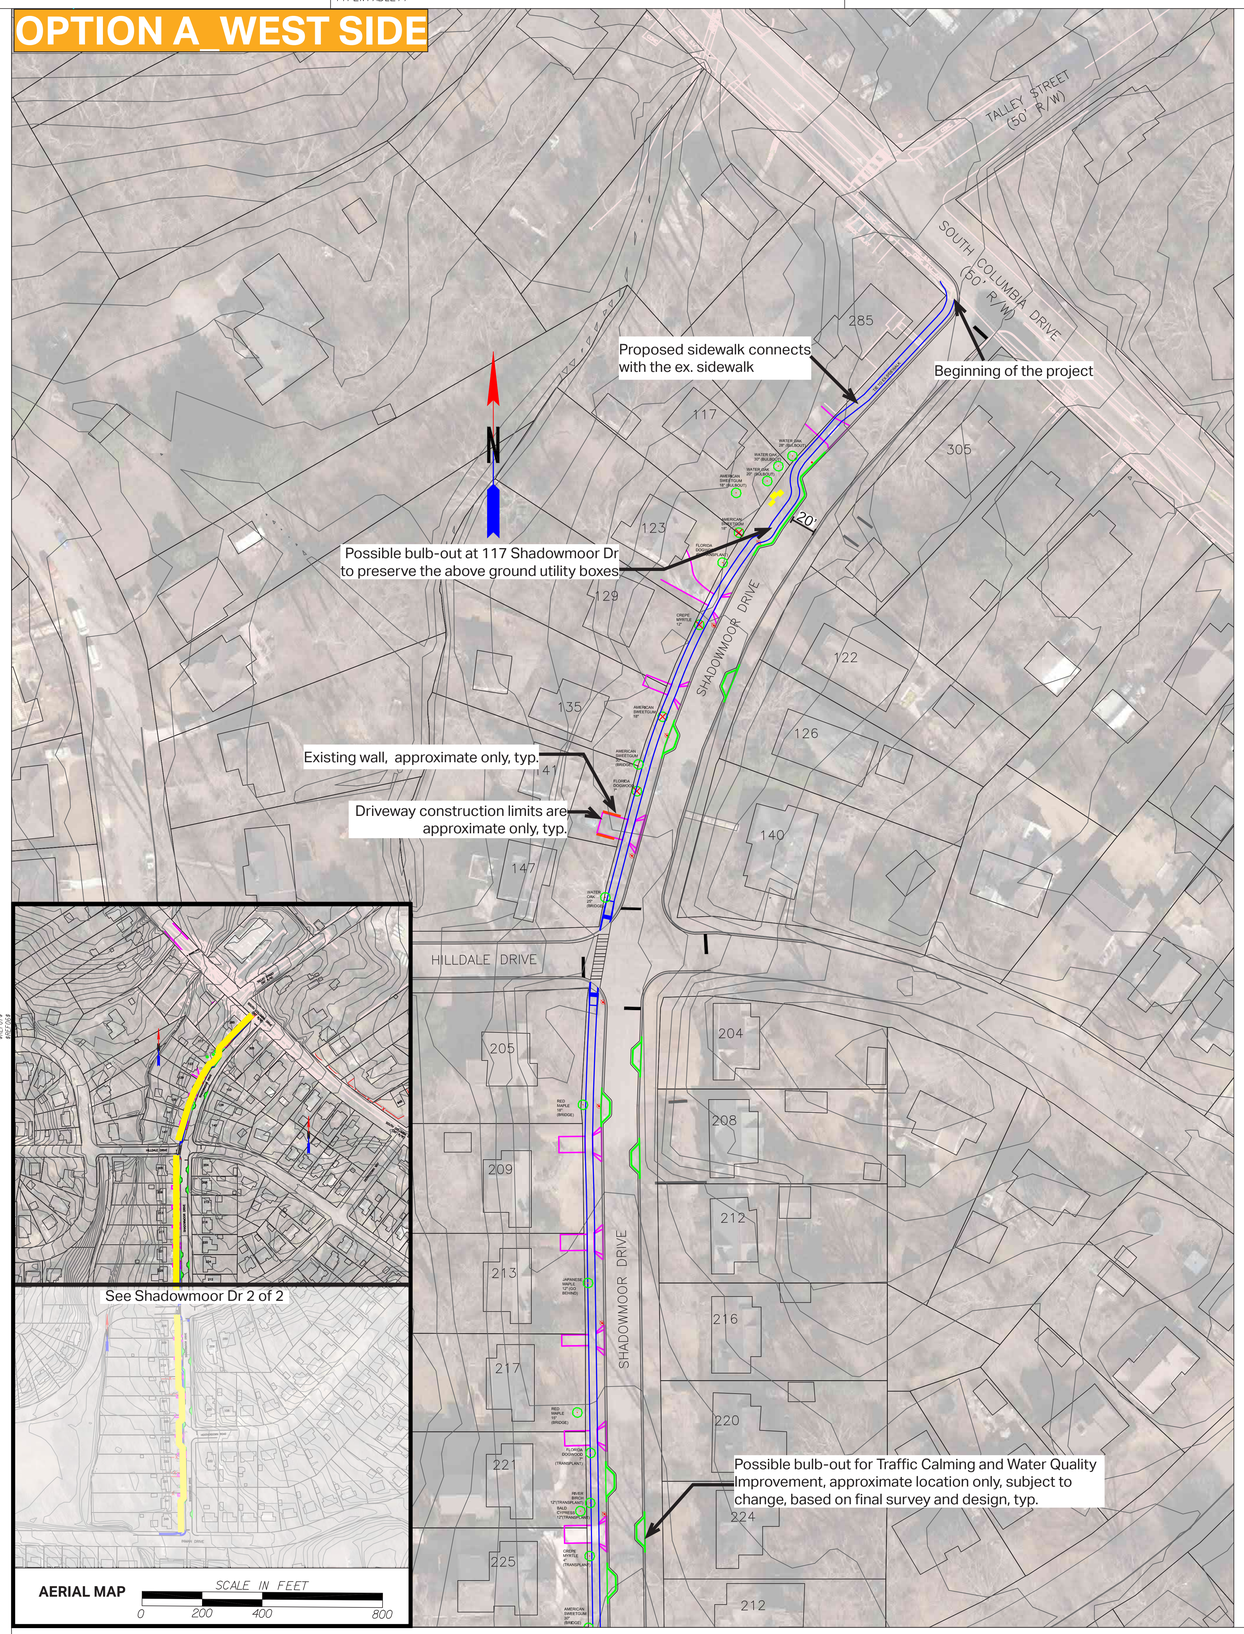

AERIAL MAP SCALE IN FEET 0 200 400 800

OPTION B_EAST SIDE

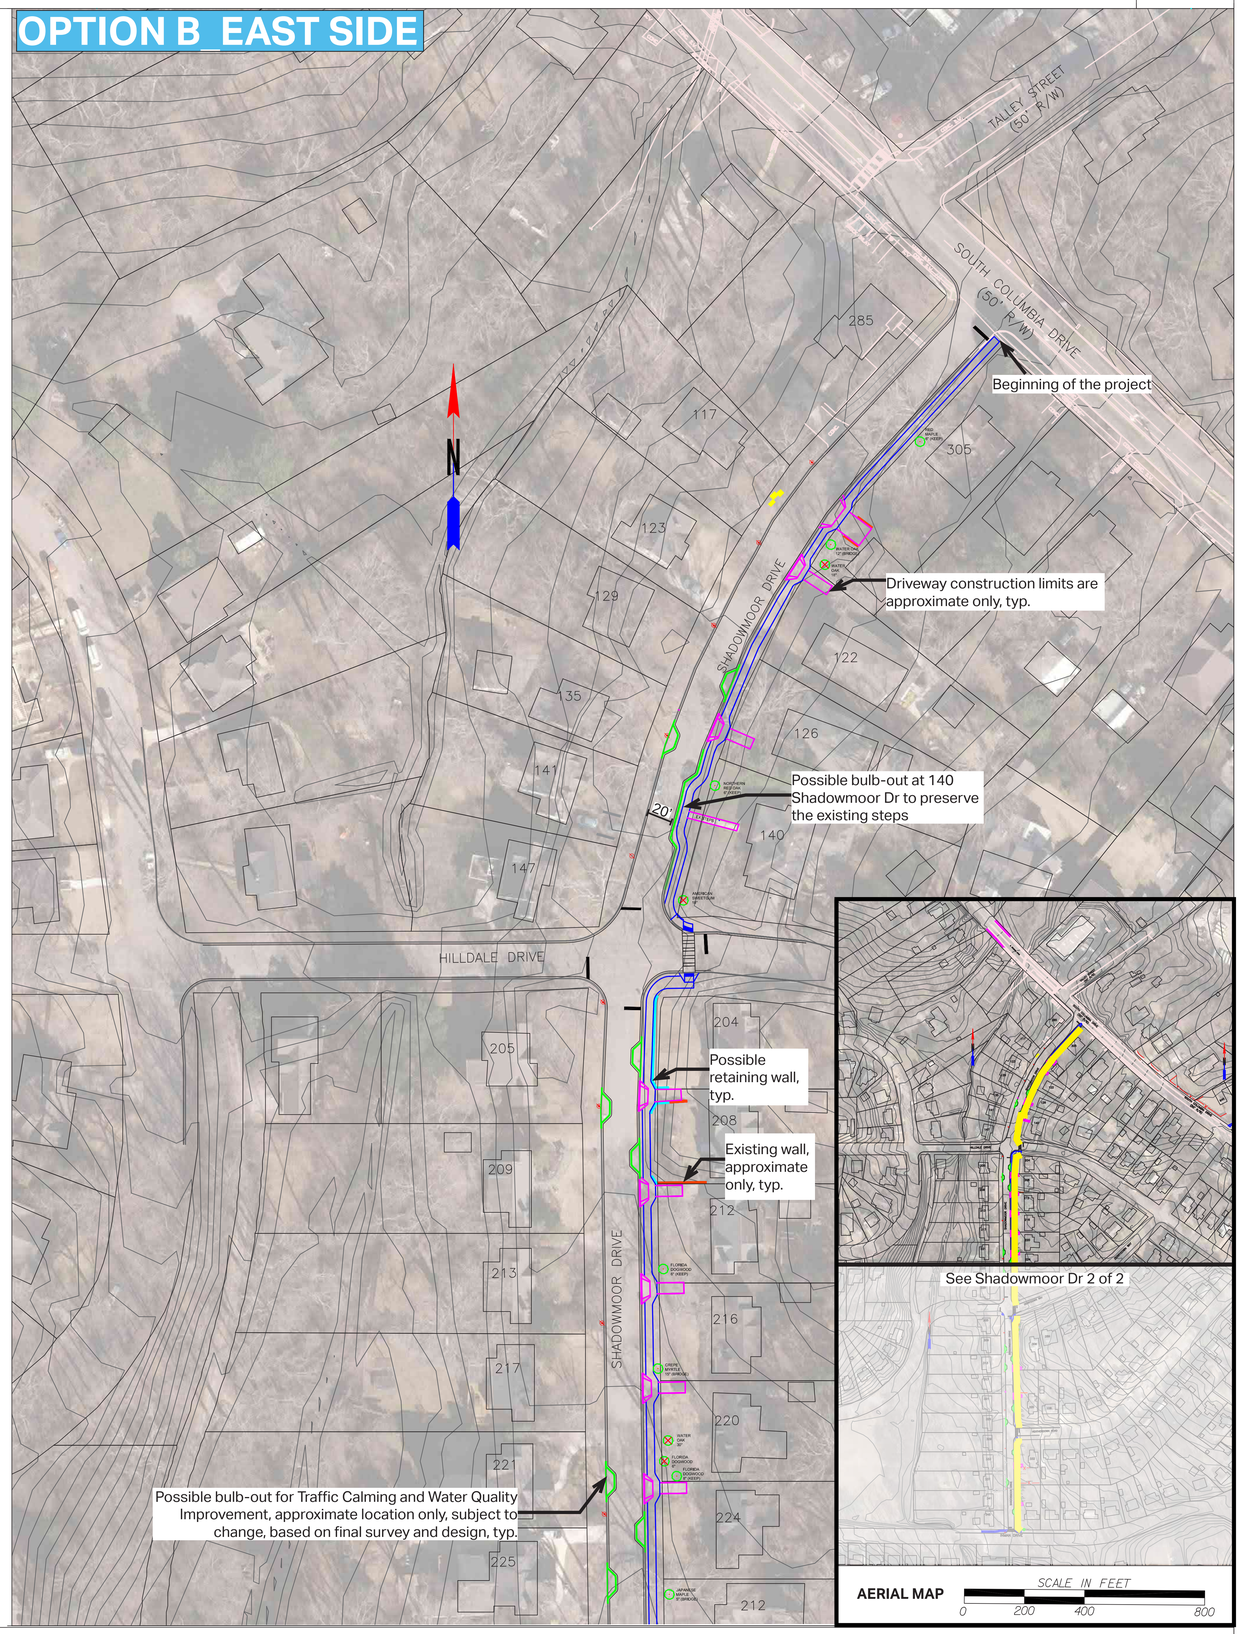

AERIAL MAP SCALE IN FEET 0 200 400 800

MATCH LINE 1 SEE SHADOWMOOR DR 2 OF 2

TREE TO BE IMPACTED
TREE TO BE PRESERVED
OVERHEAD UTILITY POST
EXISTING WALL
PROPOSED WALL
EXISTING ABOVE GROUND UTILITY BOXES
EXISTING FENCE

PROPOSED CURB
DRIVEWAY RECONSTRUCTION (*CONCEPT ONLY)
PROPOSED SIDEWALK
EXISTING DRINAGE STRUCTURES

* Disclaimer: All information is generated from the GIS data and site visit. This exhibit board is only for informational purposes and may not have been prepared for, or be suitable for legal, engineering, or surveying purposes. Users of this information should review or consult the primary data and information sources to ascertain the usability of the information.

City of Decatur®

AECOM
AECOM ONE MIDTOWN PLAZA
1360 PEACHTREE ST NE SUITE 500
ATLANTA, GEORGIA 30309
TEL: (404) 965-9600 FAX: (678) 808-8400

SCALE IN FEET 0 40 80 160

N

REVISION DATES

OFFICE:
SHADOWMOOR DR 1 OF 2

#REF!$$
#REF!$$
#REF!$$
#REF!$$
#REF!$$
#REF!$$

10/29/2019